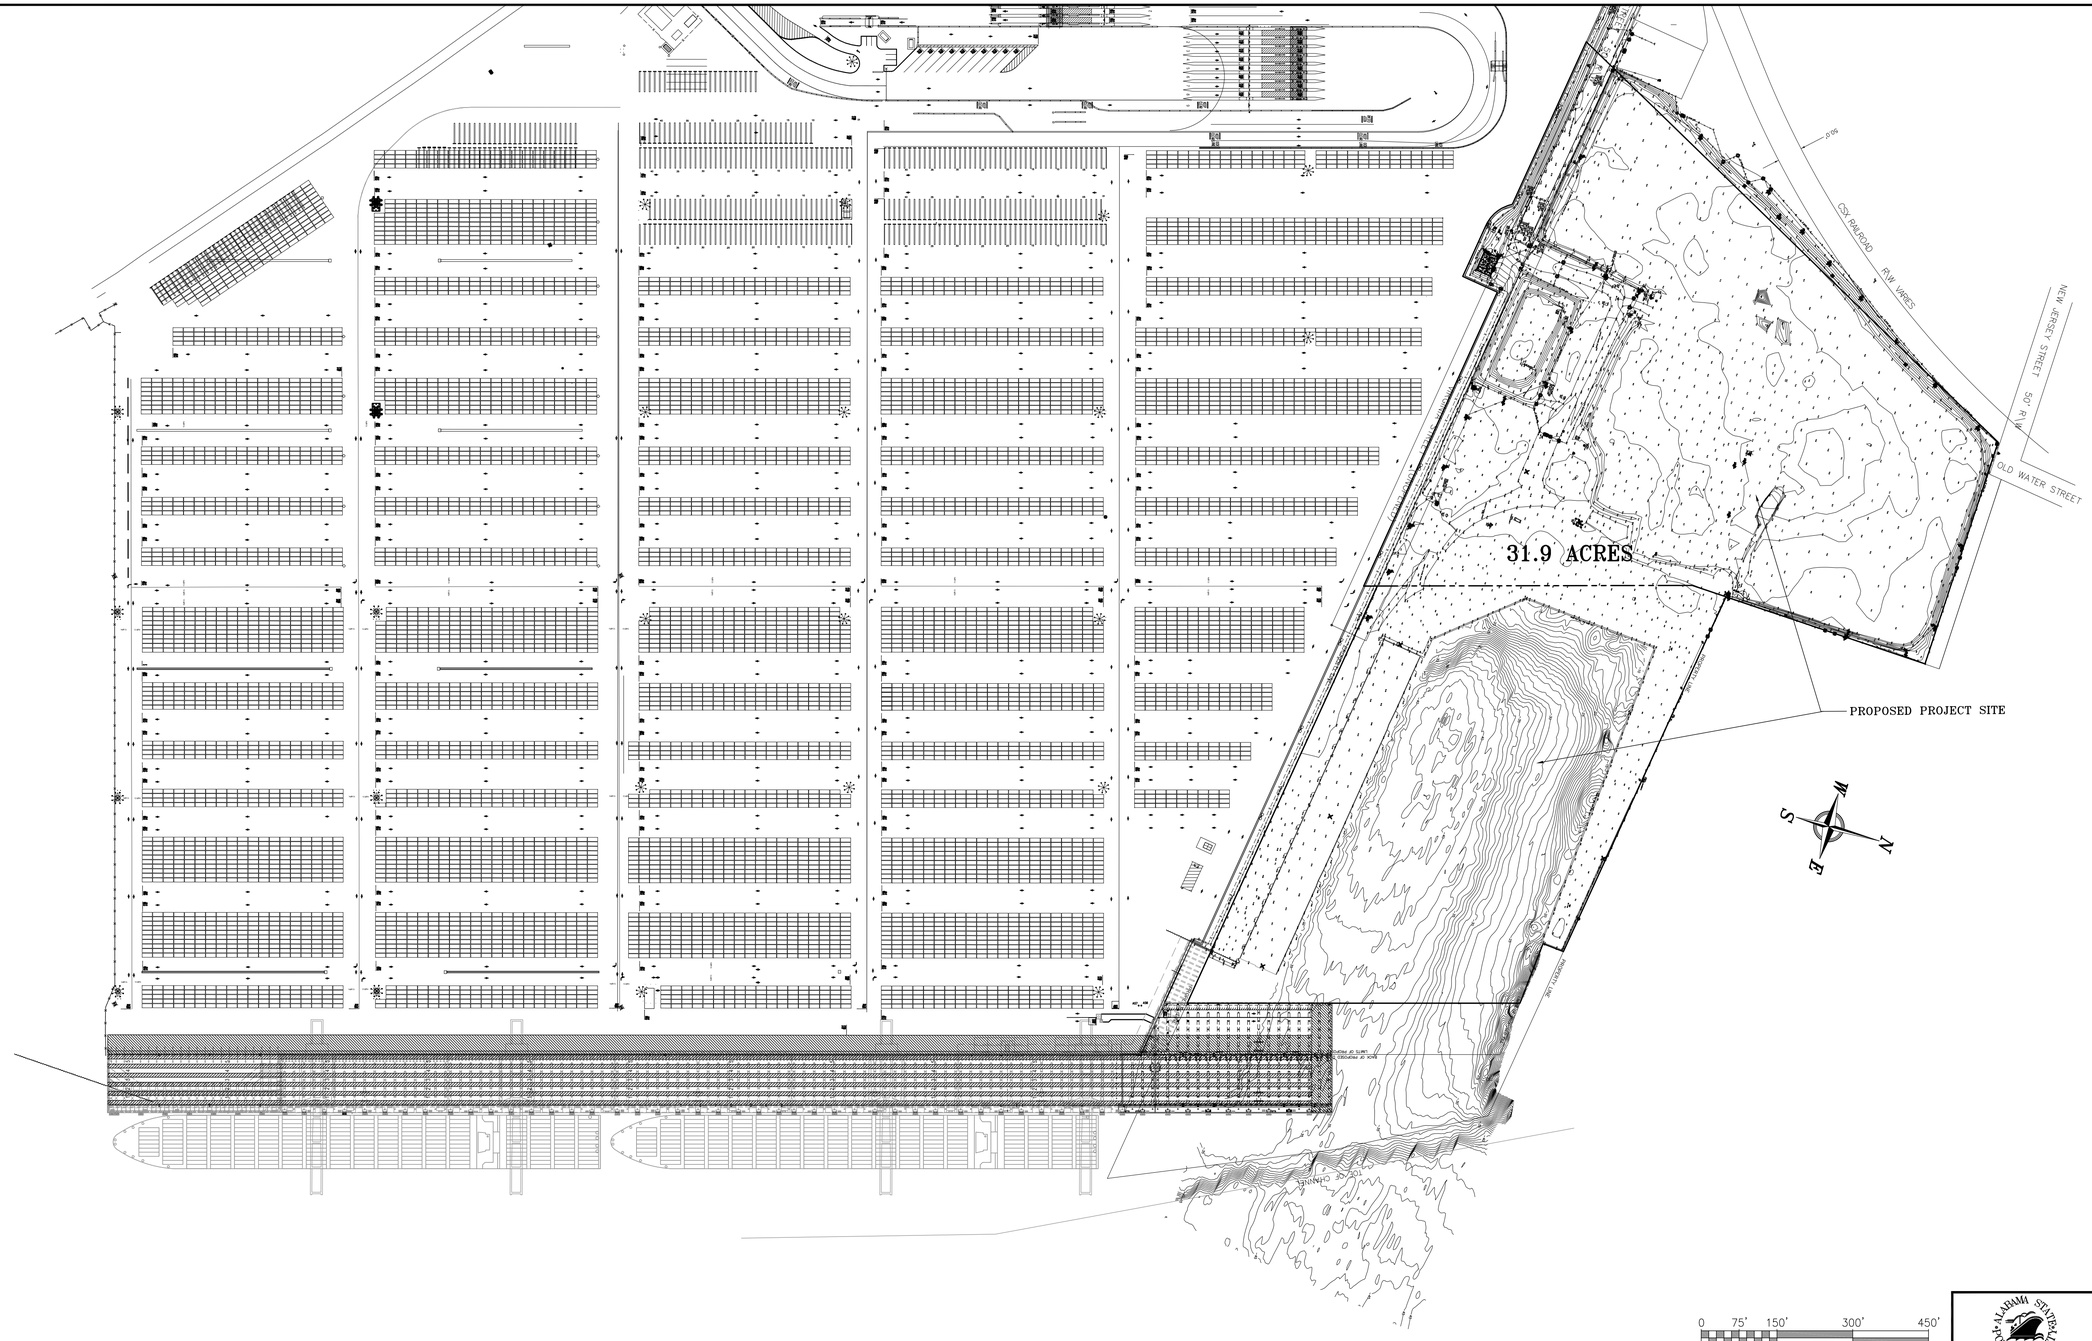

ALABAMA STATE PORT AUTHORITY
MOBILE ALABAMA

ASPA PROJECT NO: 10481 | ASPA DWG NO:

NOTES							
	A	ISSUED FOR REVIEW	RST	MED	RSG	09/03/21	
REFERENCE DRAWINGS	NO.	REVISION	DRAWN	CK'D	APPD	DATE	

APTIM PORT SERVICES, LLC

THIS DOCUMENT IS THE PROPERTY OF APTIM. IT MAY CONTAIN INFORMATION DESCRIBING TECHNOLOGY OWNED BY APTIM AND DEEMED TO BE COMMERCIALLY SENSITIVE. IT IS TO BE USED ONLY IN CONNECTION WITH WORK BEING PERFORMED BY APTIM. REPRODUCTION IN WHOLE OR IN PART FOR ANY PURPOSE OTHER THAN WORK PERFORMED BY APTIM IS FORBIDDEN EXCEPT BY EXPRESS WRITTEN PERMISSION OF APTIM. IT IS TO BE SAFEGUARDED AGAINST BOTH DELIBERATE AND INADVERTENT DISCLOSURE TO ANY THIRD PARTY.

DRAWN: LRH | CK'D: MED | APPD: RSG | DATE: 1/2/18 | SCALE: 1"=150'

PROPOSED APMT BULKHEAD EXTENSION, SLIP FILL & PHASE IV YARD DEVELOPMENT EXISTING SITE PLAN (OPTIONS 4B+4C)

FOR: ALABAMA STATE PORT AUTHORITY

PROJECT NO: 4112.01 | DWG NO: GA1 | REV: A

H:\Project Folders\M4100\M4112 APM Terminals Yard III Expansion (Geotech)\Cad Files\CURRENT\Phase IV Development\OPTIONS 4B_4C_4B+4C\4112.01 APM YARD EXPANSION 4 - GA1_OPTION 4B+4C.dwg By: robert.thompson Printed: Tue 07-Sep-2021 - 03:29PM

Form: CMS-830-00-FM-02104 Aptim ANSI D.dwg

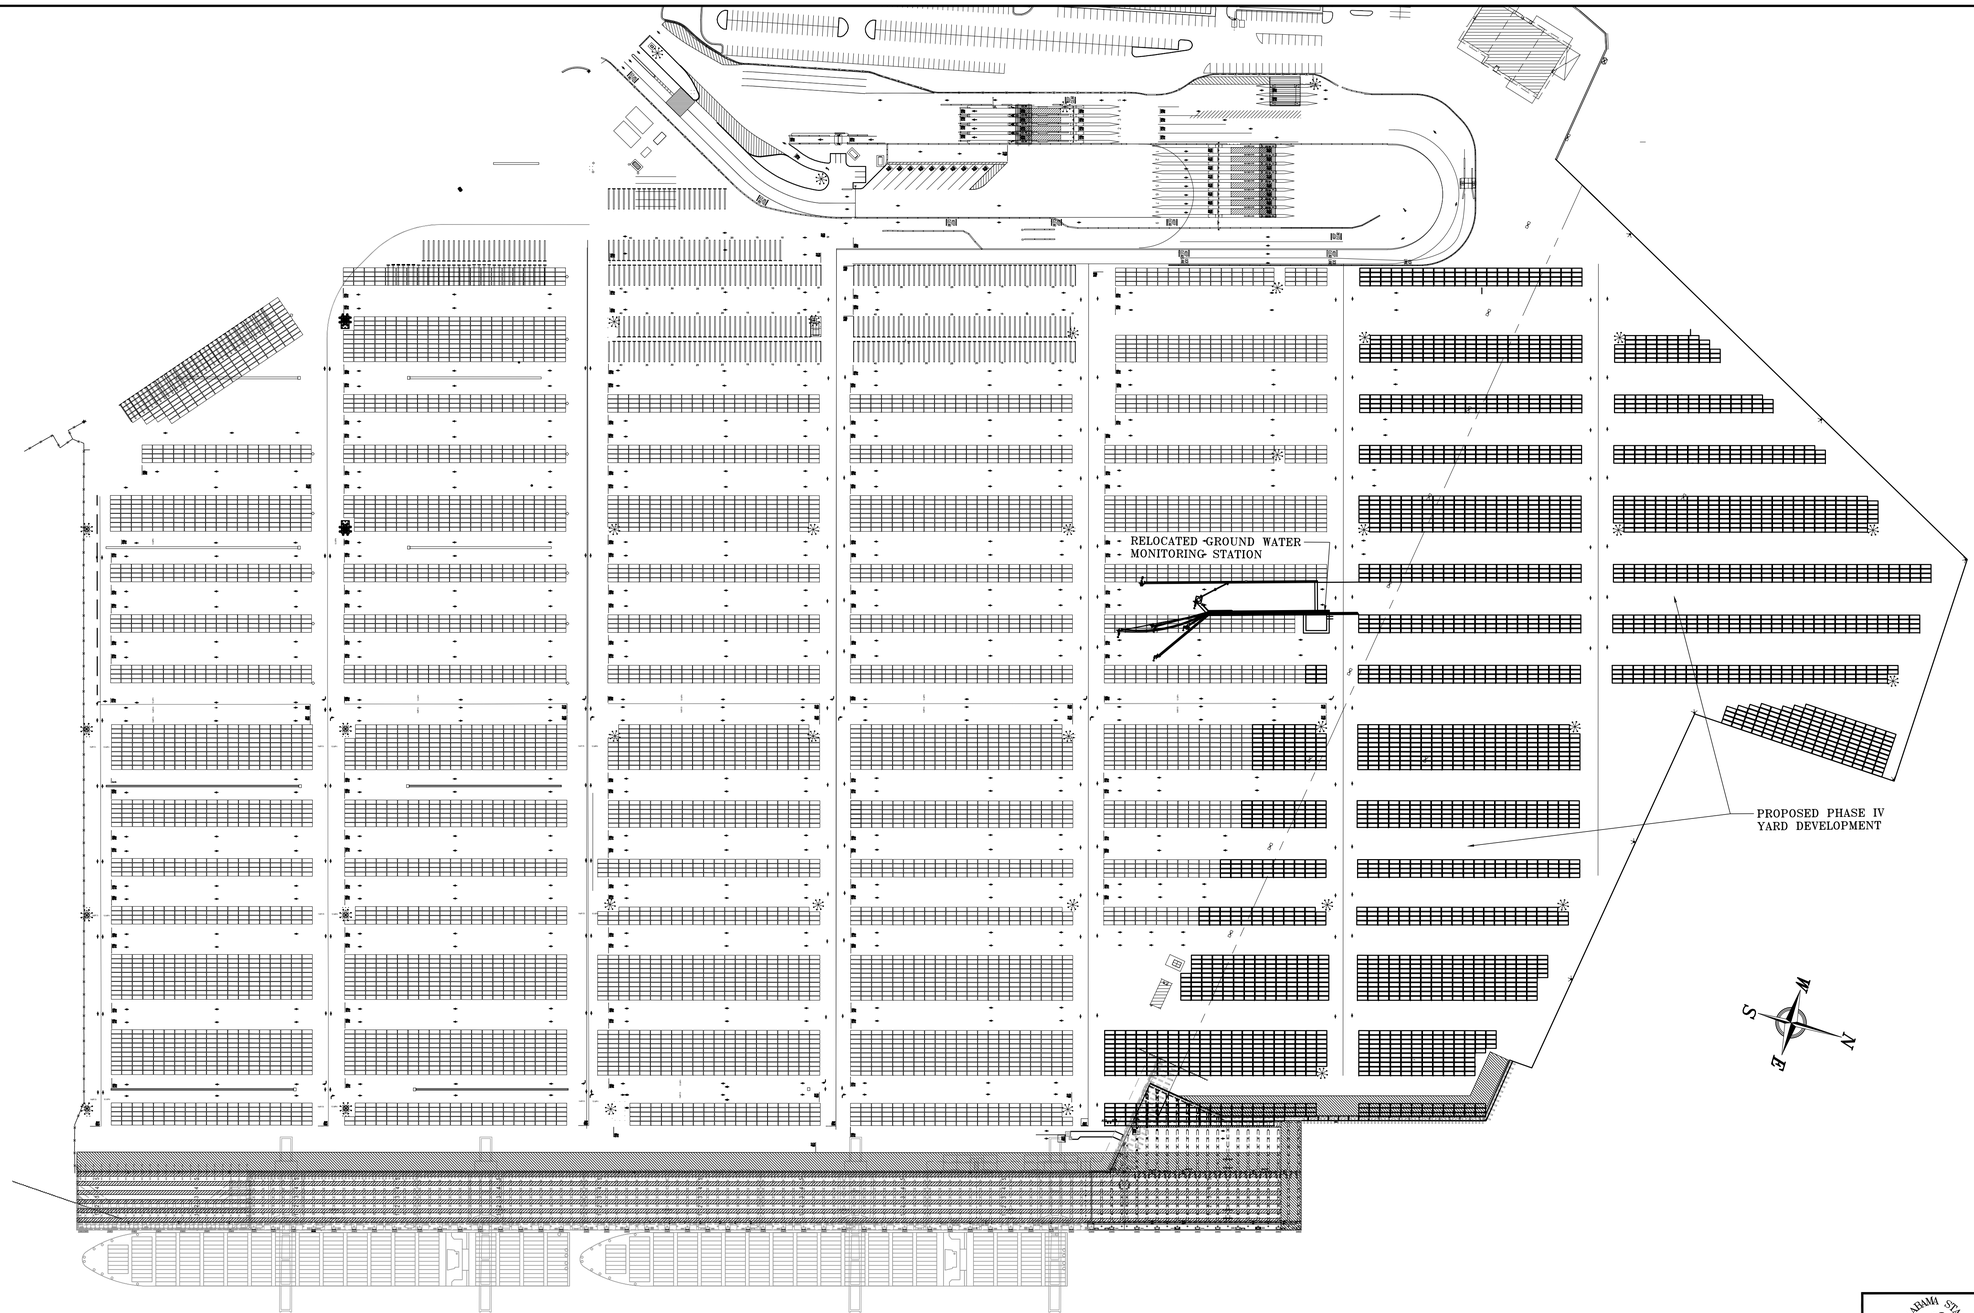

0 75' 150' 300' 450'

SCALE: 1" = 150'-0"

NOTES

NO.	REVISION	DRAWN	CK'D	APPD	DATE
A	ISSUED FOR REVIEW	RST	MED	RSG	09/03/21

REFERENCE DRAWINGS

APTIM PORT SERVICES, LLC

THIS DOCUMENT IS THE PROPERTY OF APTIM. IT MAY CONTAIN INFORMATION DESCRIBING TECHNOLOGY OWNED BY APTIM AND DEEMED TO BE COMMERCIALLY SENSITIVE. IT IS TO BE USED ONLY IN CONNECTION WITH WORK BEING PERFORMED BY APTIM. REPRODUCTION IN WHOLE OR IN PART FOR ANY PURPOSE OTHER THAN WORK PERFORMED BY APTIM IS FORBIDDEN EXCEPT BY EXPRESS WRITTEN PERMISSION OF APTIM. IT IS TO BE SAFEGUARDED AGAINST BOTH DELIBERATE AND INADVERTENT DISCLOSURE TO ANY THIRD PARTY.

DRAWN: LRH | CK'D: MED | APPD: RSG | DATE: 1/2/18 | SCALE: 1"=150'

ALABAMA STATE PORT AUTHORITY

MOBILE ALABAMA

ASPA PROJECT NO: 10481 | ASPA DWG NO:

PROPOSED AMPT BULKHEAD EXTENSION. SLIP FILL & PHASE IV YARD DEVELOPMENT NEW YARD SITE PLAN (OPTIONS 4B+4C)

FOR: ALABAMA STATE PORT AUTHORITY

PROJECT NO: 4112.01 | DWG NO: GA2 | REV: A

Form: CMS-530-00-FM-02104 Aptim ANSI D.dwg

H:\Project Folders\M4100\M4112 APM Terminals Yard III Expansion (Geotech)\Cad Files\CURRENT\Phase IV Development\OPTIONS 4B_4C_4B+4C\4112.01 APM YARD EXPANSION 4 GA2_OPTION 4B+4C.dwg By: robert.thompson Printed: Tue 07-Sep-2021 - 03:30PM