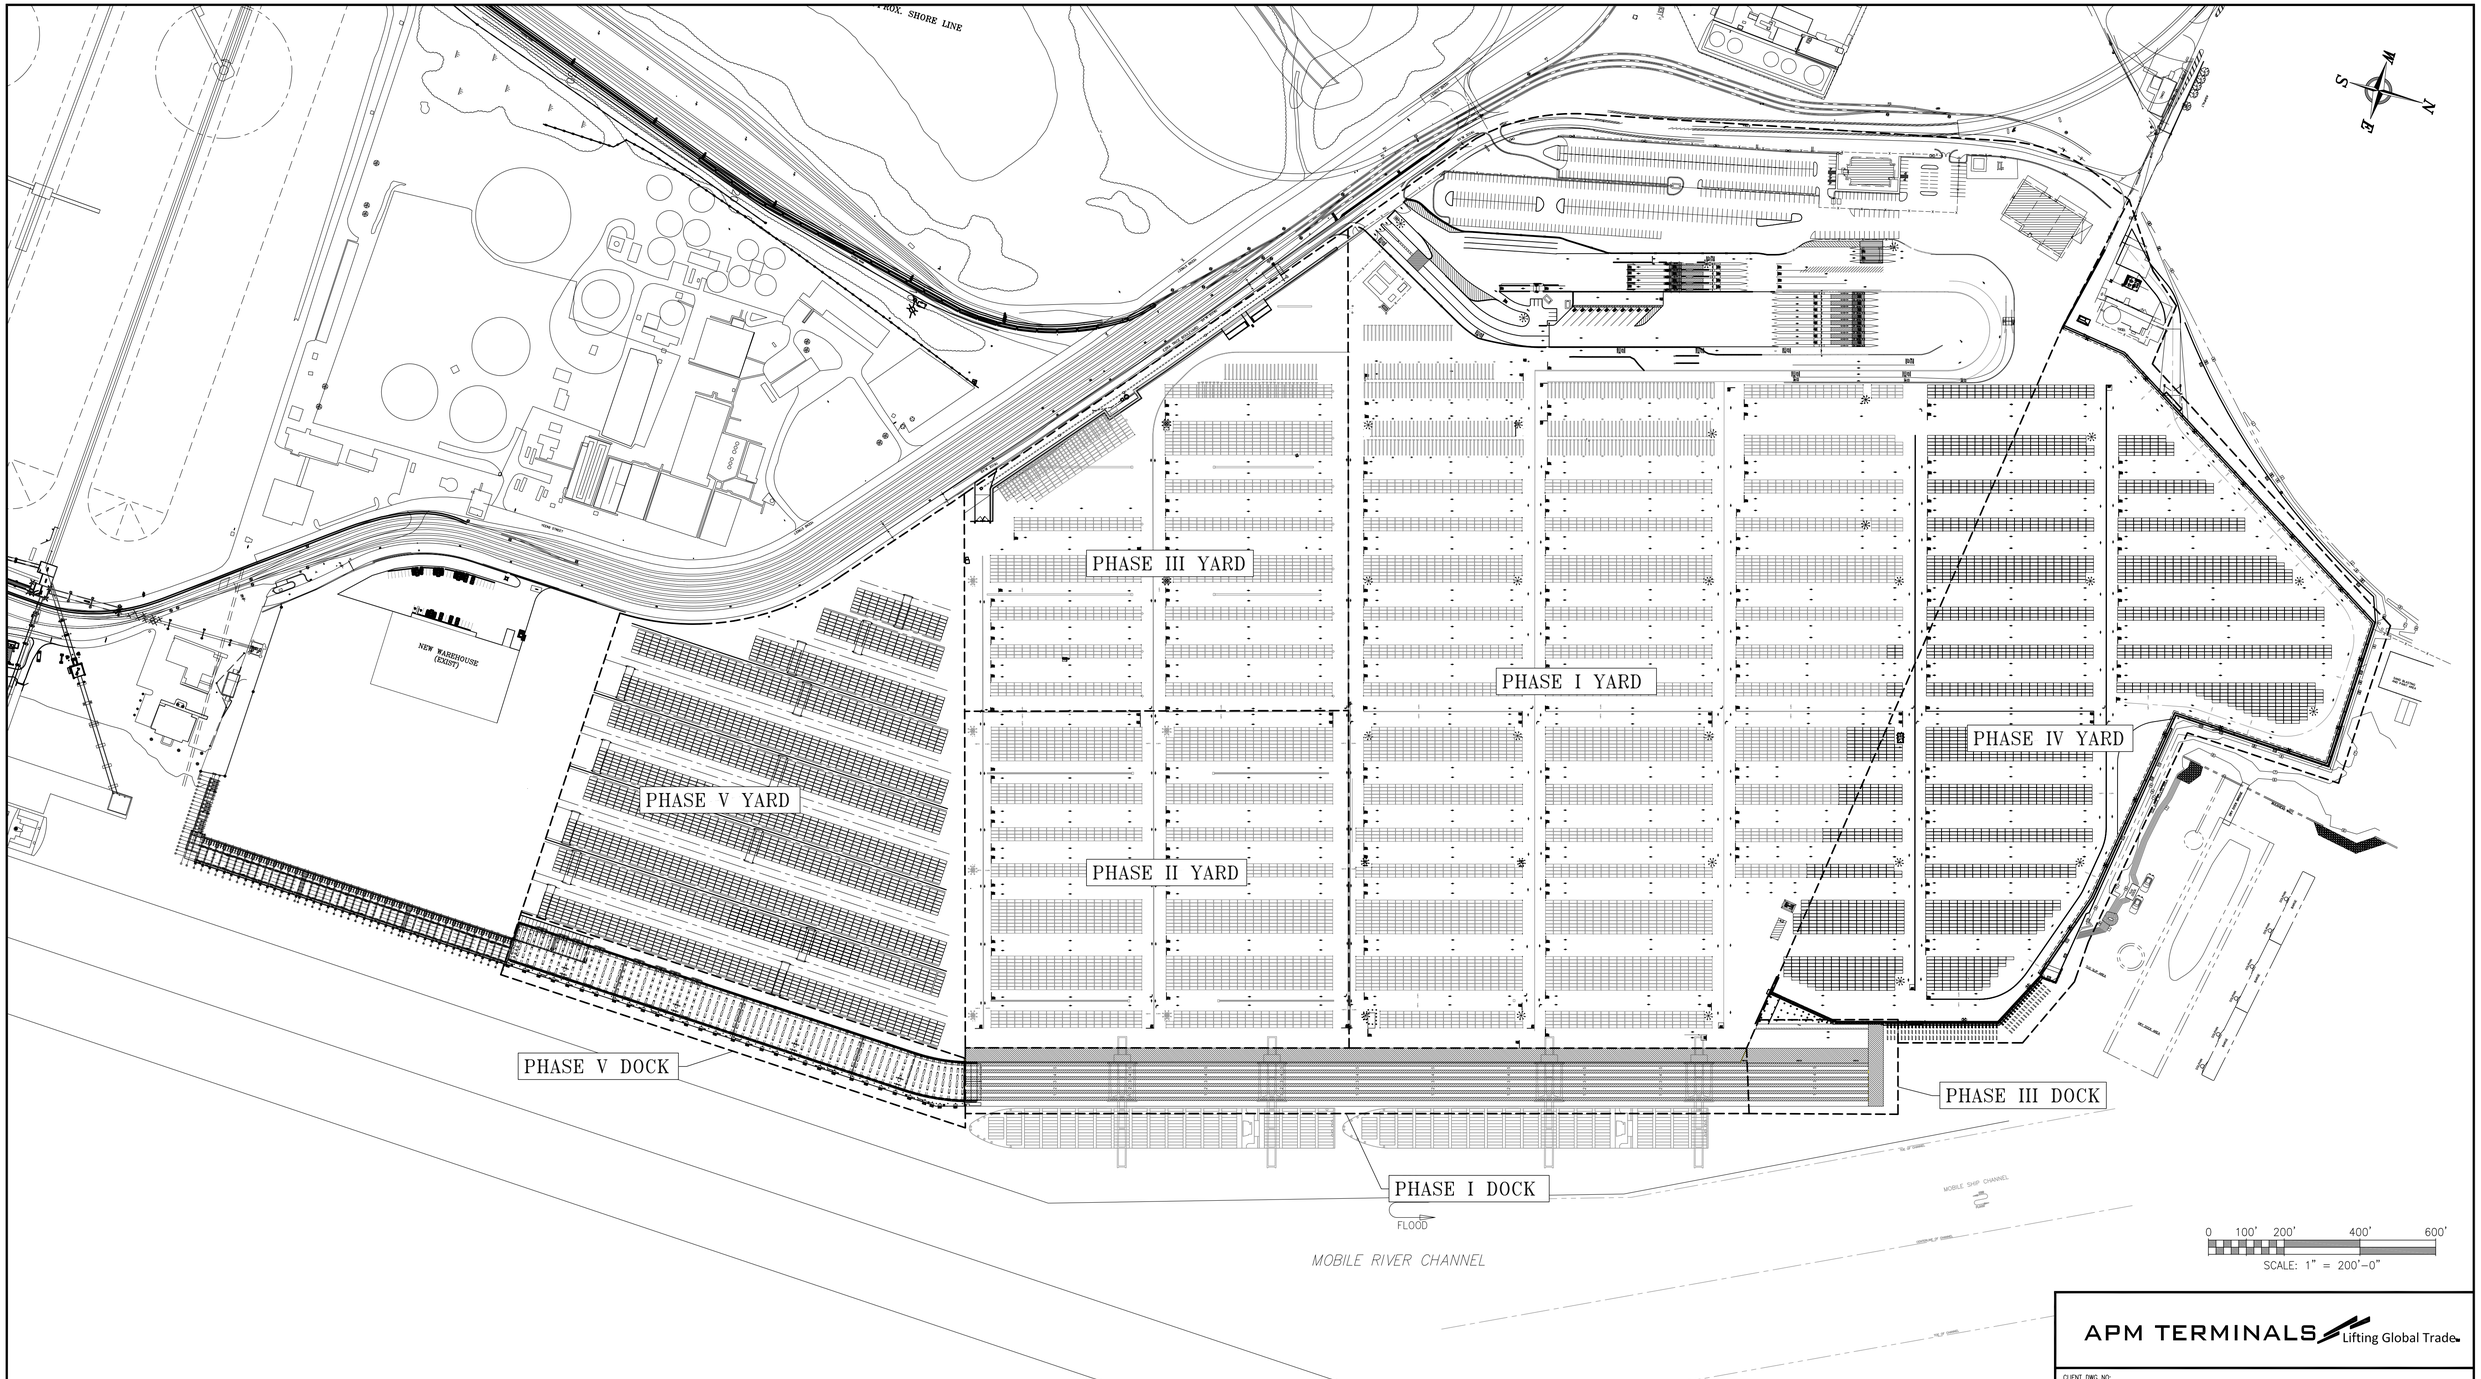

APM TERMINALS Lifting Global Trade.

CLIENT DWG NO:

NOTES

REFERENCE DRAWINGS	NO.	REVISION	DRAWN	CK'D	APPD	DATE
	A	OVERALL SITE PLAN	ECW	MED	RSG	12-08-23

APTIM PORT SERVICES, LLC

THIS DOCUMENT IS THE PROPERTY OF APTIM. IT MAY CONTAIN INFORMATION DESCRIBING TECHNOLOGY OWNED BY APTIM AND DEEMED TO BE COMMERCIALLY SENSITIVE. IT IS TO BE USED ONLY IN CONNECTION WITH WORK BEING PERFORMED BY APTIM. REPRODUCTION IN WHOLE OR IN PART FOR ANY PURPOSE OTHER THAN WORK PERFORMED BY APTIM IS FORBIDDEN EXCEPT BY EXPRESS WRITTEN PERMISSION OF APTIM. IT IS TO BE SAFEGUARDED AGAINST BOTH DELIBERATE AND INADVERTENT DISCLOSURE TO ANY THIRD PARTY.

DRAWN: ECW | CK'D: MED | APPD: RSG | DATE: 12-08-23 | SCALE: 1"=2250'

APM TERMINALS

PHASE I THRU V

OVERALL SITE PLAN

FOR: APM TERMINALS

PROJECT NO: 4484 | DWG NO: OVERALL SITE PLAN | REV: A