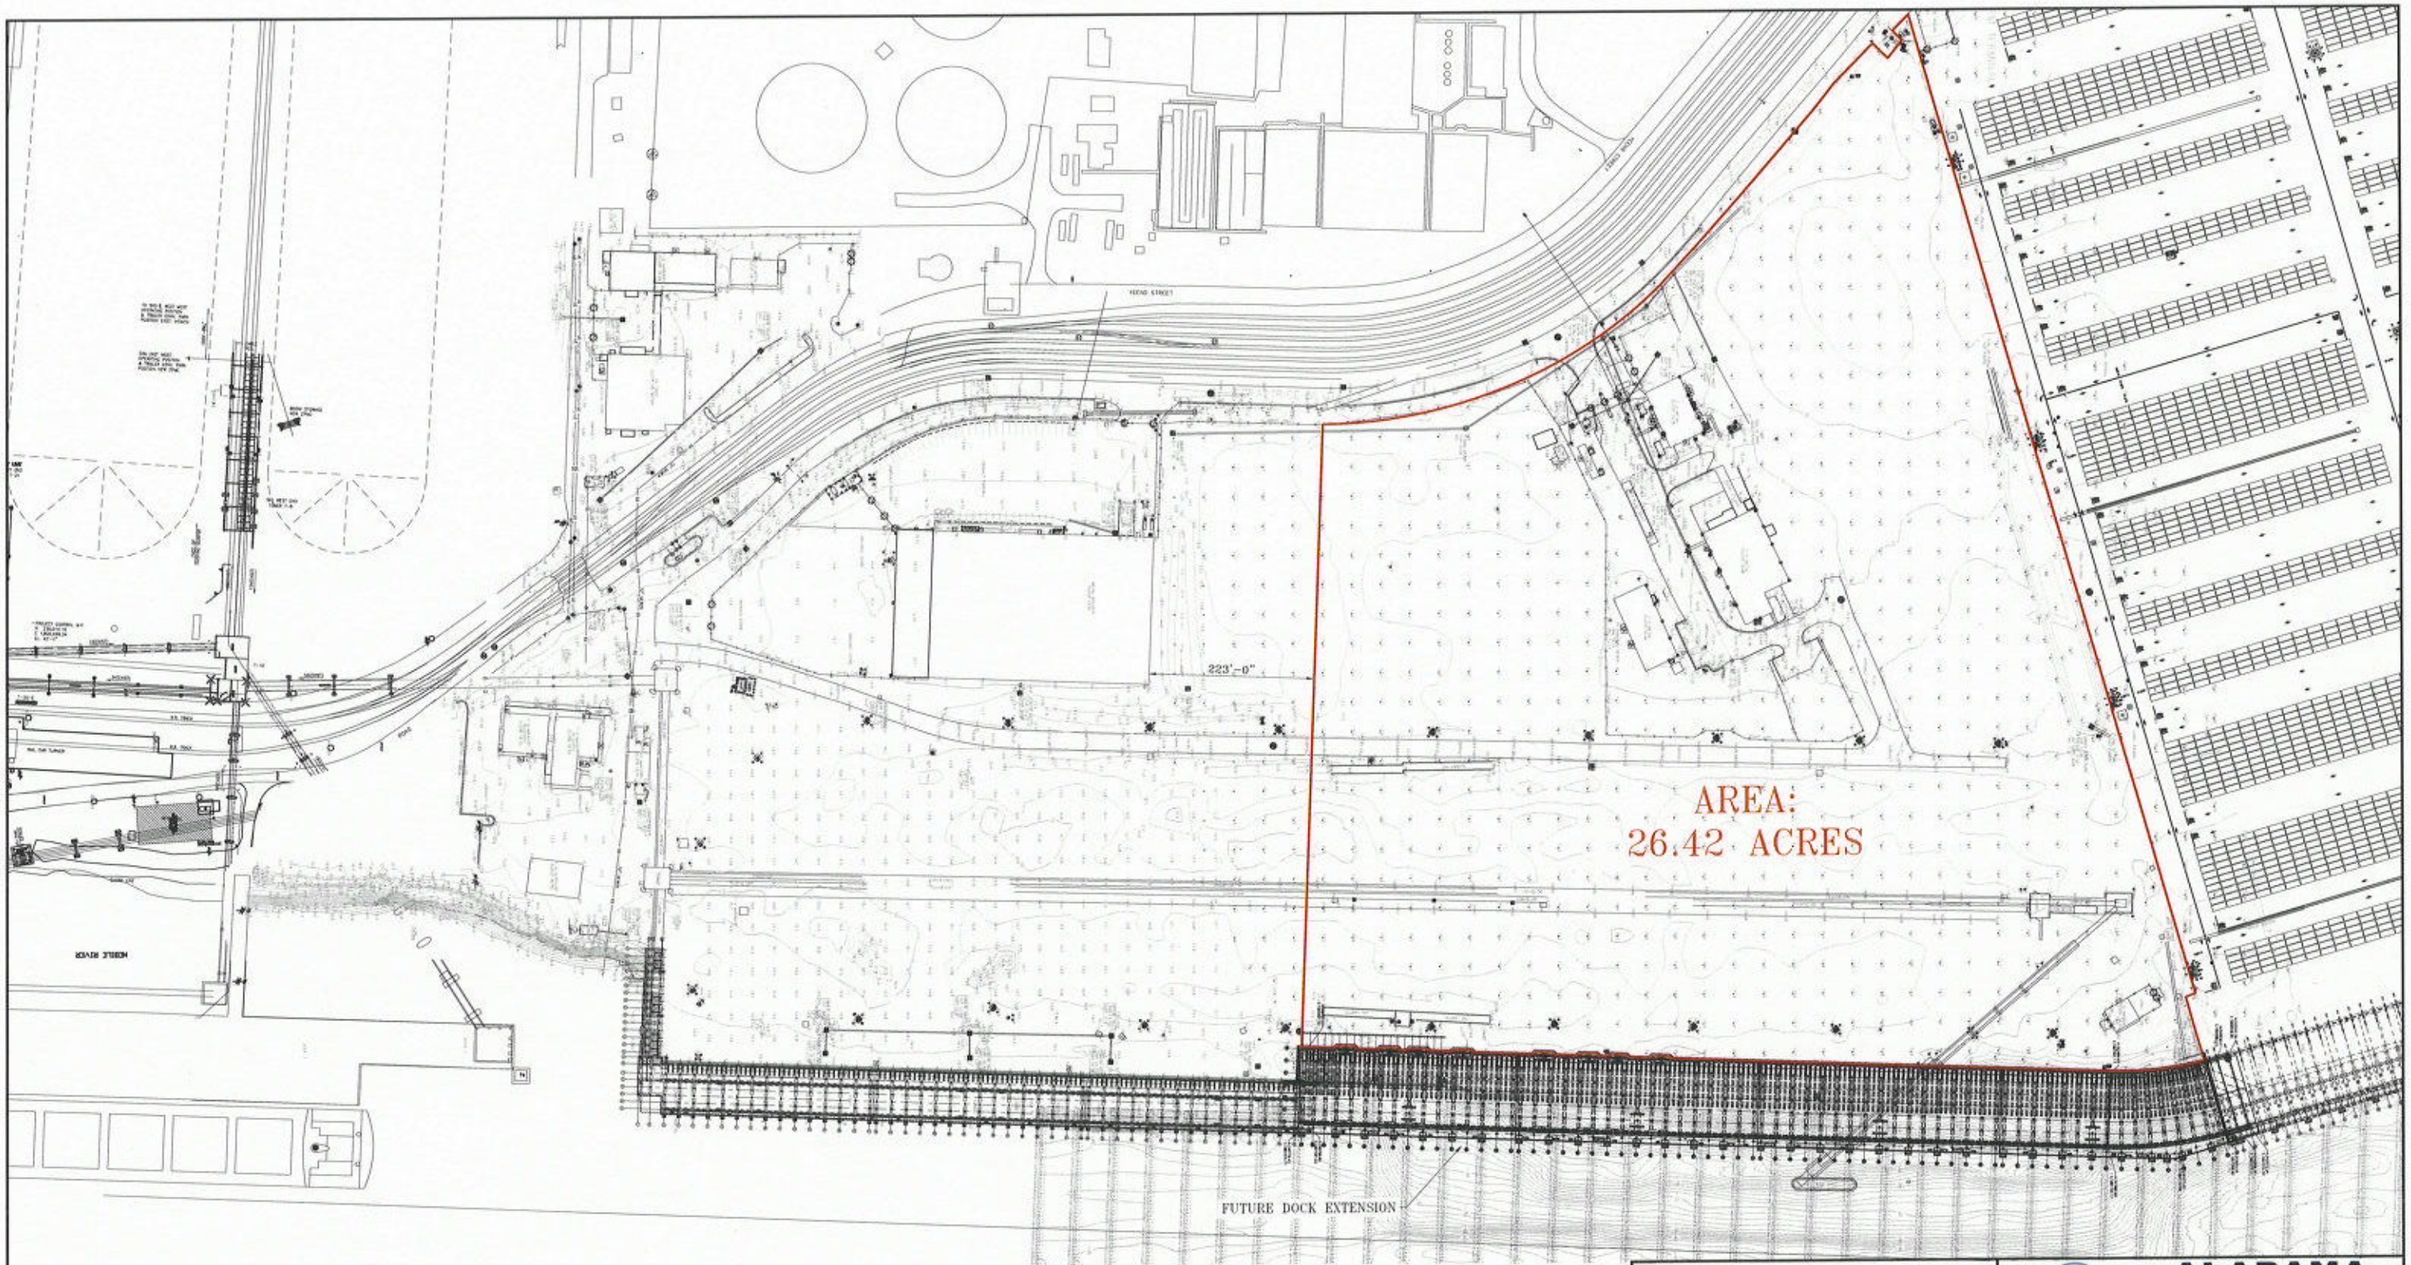

NEW SITE PLAN
1"=100'-0"

thompson ENGINEERING

APTIM PORT SERVICES, LLC

ALABAMA PORT AUTHORITY
PORT OF MOBILE

CLIENT DWG NO.

McDUFFIE TERMINAL IMPROVEMENTS

PROPOSED CONTAINER YARD AREA

FOR: ALABAMA PORT AUTHORITY

THIS DOCUMENT IS THE PROPERTY OF APTIM. IT MAY CONTAIN INFORMATION DESCRIBING TECHNOLOGY OWNED BY APTIM AND DEEMED TO BE COMMERCIALLY SENSITIVE. IT IS TO BE USED ONLY IN CONNECTION WITH WORK BEING PERFORMED BY APTIM. REPRODUCTION IN WHOLE OR IN PART FOR ANY PURPOSE OTHER THAN WORK PERFORMED BY APTIM IS FORBIDDEN EXCEPT BY EXPRESS WRITTEN PERMISSION OF APTIM. IT IS TO BE SAFEGUARDED AGAINST BOTH DELIBERATE AND INADVERTENT DISCLOSURE TO ANY THIRD PARTY.

NOTES

REFERENCE DRAWINGS

NO.	REVISION	DRAWN	CK'D	APPD	DATE
A	ISSUED FOR INFORMATION	JLH	MED	RSG	03-20-25

DRAWN: JLH | CK'D: JEJ | APPD: RSG | DATE: 03-20-25 | SCALE: 1"=100'

PROJECT NO: 4617 | DWG NO: SK1 | REV: A

Form CAD-XX-XX-YY-SSTTR Aptim ANSI D.dwg