



STATE PLANE COORDINATES
N. 238 547
E. 1 801 150

STATE PLANE COORDINATES
N. 238 533
E. 1 800 996


MCDUFFIE DOCK 1 (MAINTENANCE DREDGING)
MIN. DEPTH -53.0
MAX. DEPTH -54.0

STATE PLANE COORDINATES
N. 237 349
E. 1 801 106

STATE PLANE COORDINATES
N. 237 509
E. 1 800 959

STATE PLANE COORDINATES
N. 237 355
E. 1 800 954

REV NO.	DATE:	BY:		REVISION					
									
PROJECT 12018 LOWER HARBOR ODMDS DREDGING MCDUFFIE TERMINAL-DOCK 1									
DWG BY:	DATE:			REVISIONS				SCALE:	
		BY:	DATE:	BY:	DATE:	BY:	DATE:	1"=100'	
CHKD. BY:	DATE:							DRAWING NO.:	
								12018-01	

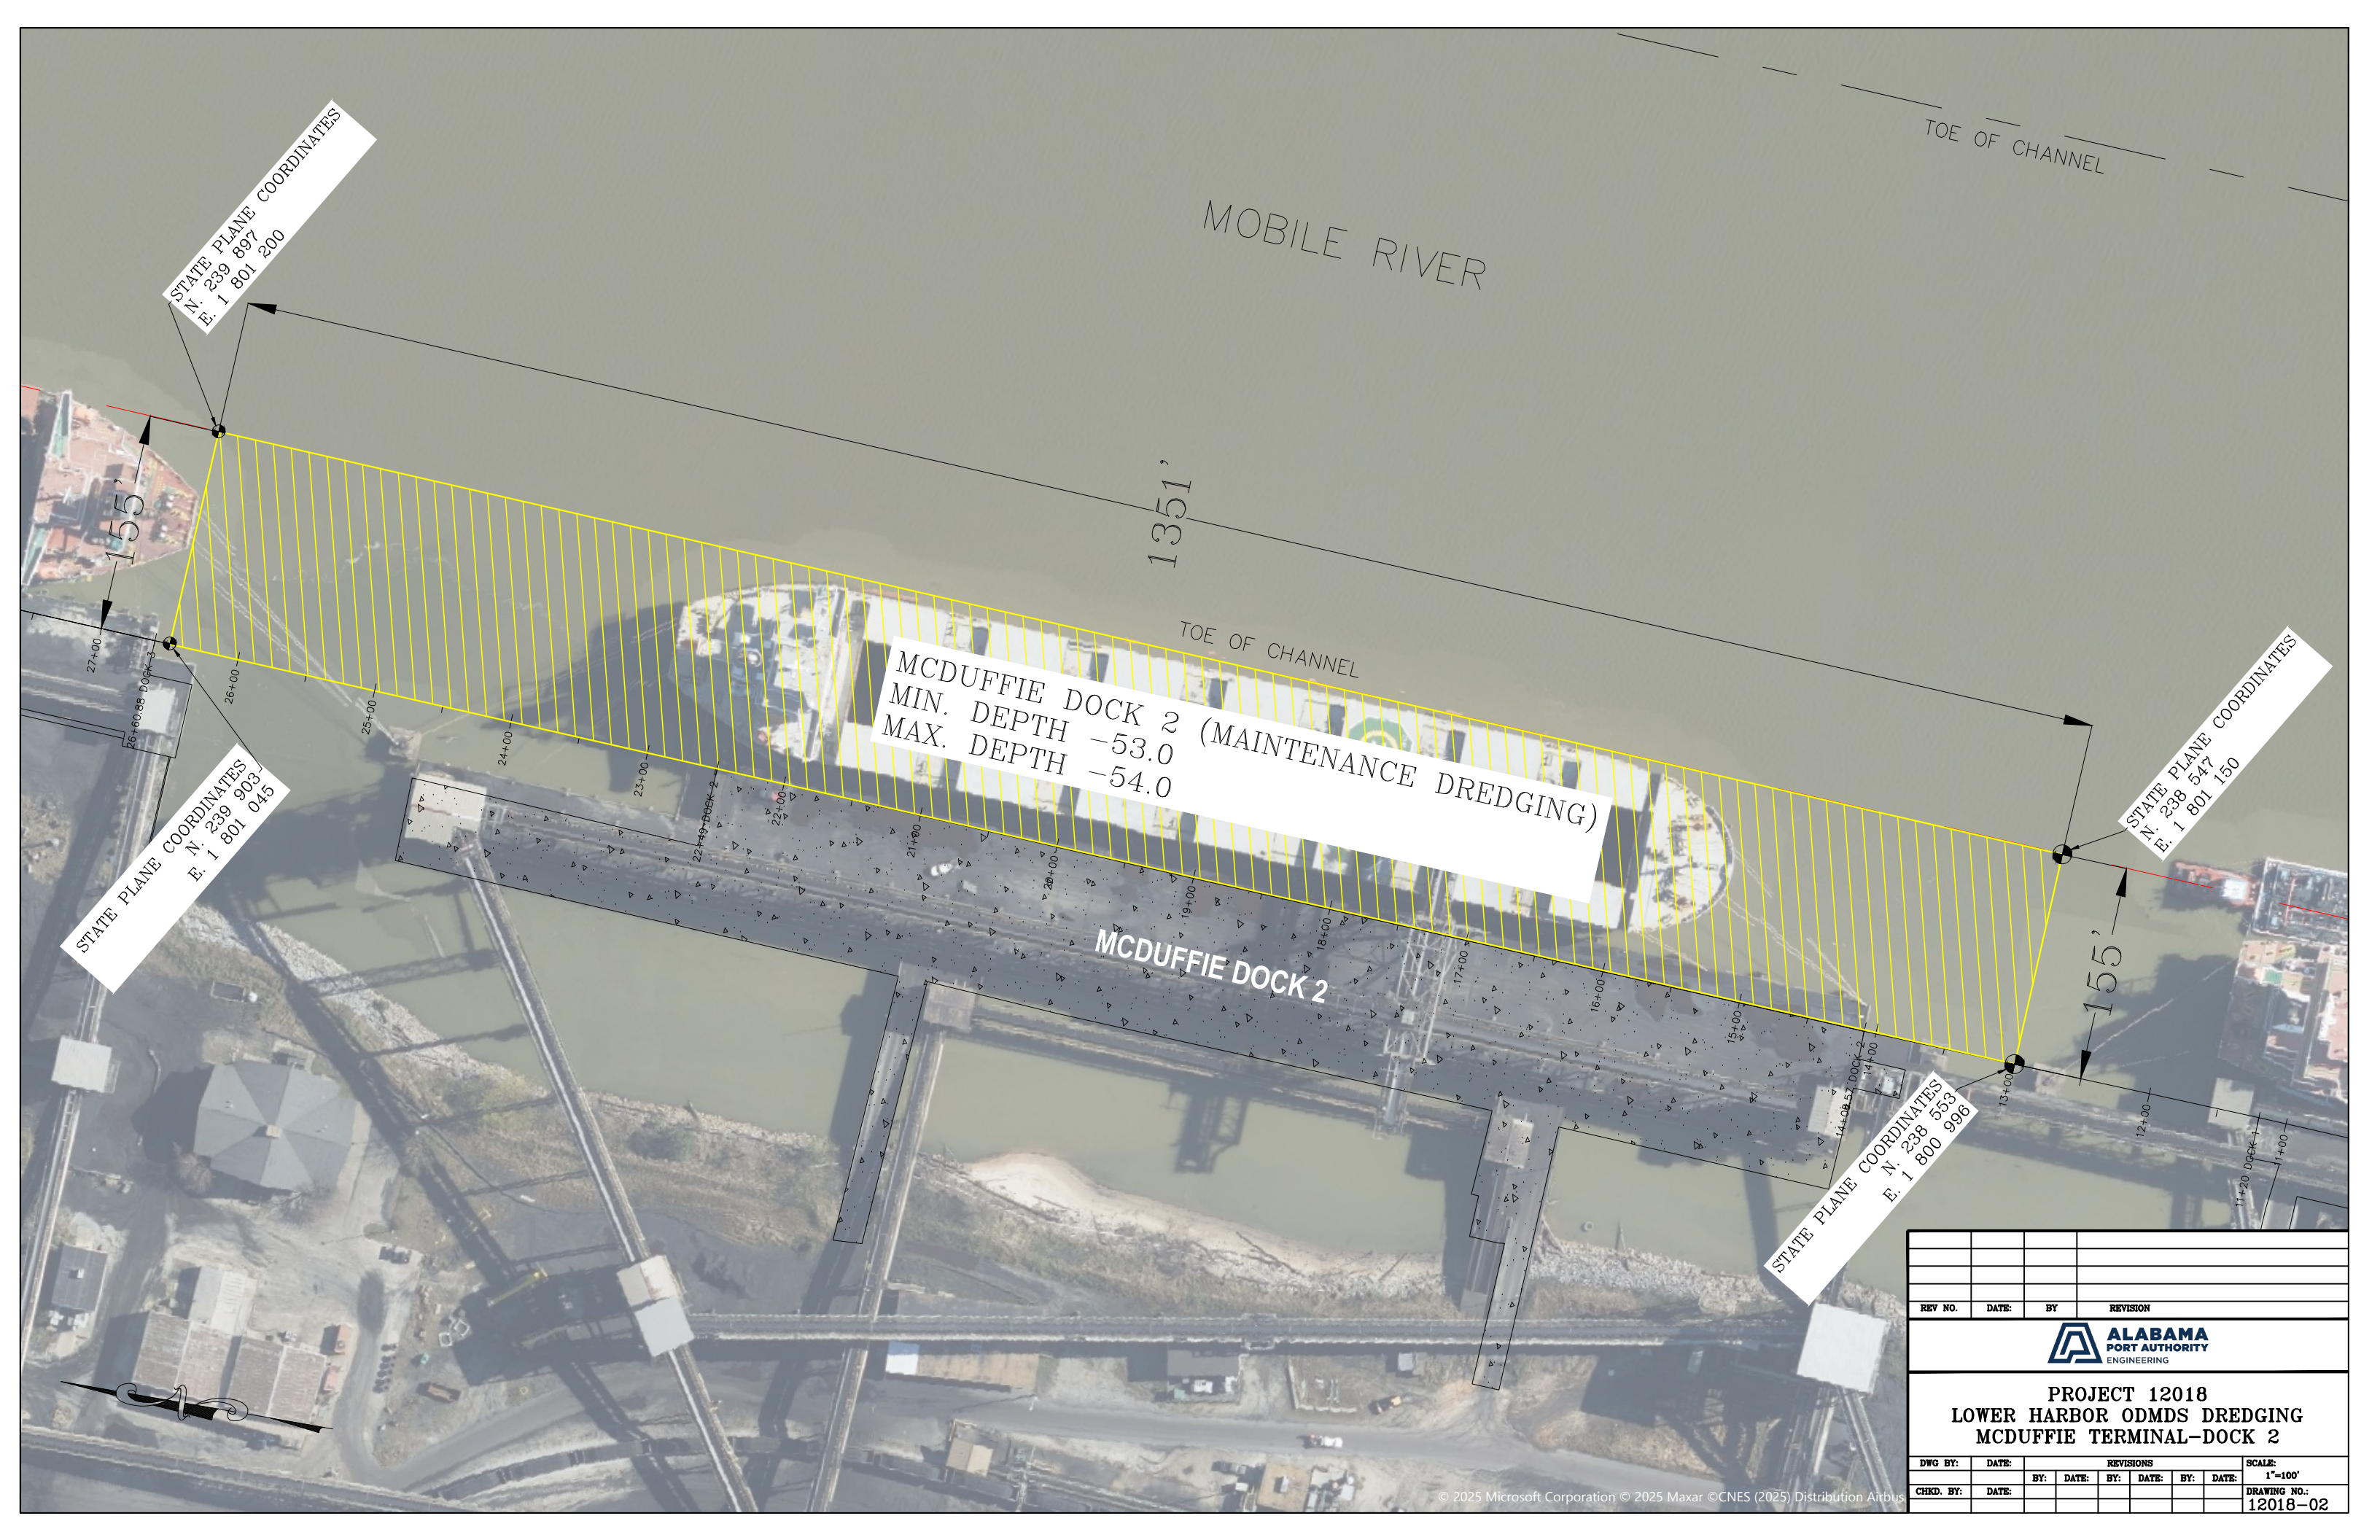

MCDUFFIE DOCK 2 (MAINTENANCE DREDGING)
MIN. DEPTH -53.0
MAX. DEPTH -54.0

MCDUFFIE DOCK 2

STATE PLANE COORDINATES
N: 239 897
E: 1 801 200

STATE PLANE COORDINATES
N: 239 903
E: 1 801 045

STATE PLANE COORDINATES
N: 238 553
E: 1 800 996

STATE PLANE COORDINATES
N: 238 547
E: 1 801 150

TOE OF CHANNEL


MOBILE RIVER

1351'

TOE OF CHANNEL

155'

REV NO.	DATE:	BY	REVISION						
 ALABAMA PORT AUTHORITY ENGINEERING									
PROJECT 12018 LOWER HARBOR ODMDS DREDGING MCDUFFIE TERMINAL-DOCK 2									
DWG BY:	DATE:	REVISIONS						SCALE: 1"=100'	
		BY:	DATE:	BY:	DATE:	BY:	DATE:	DRAWING NO.:	
CHKD. BY:	DATE:							12018-02	

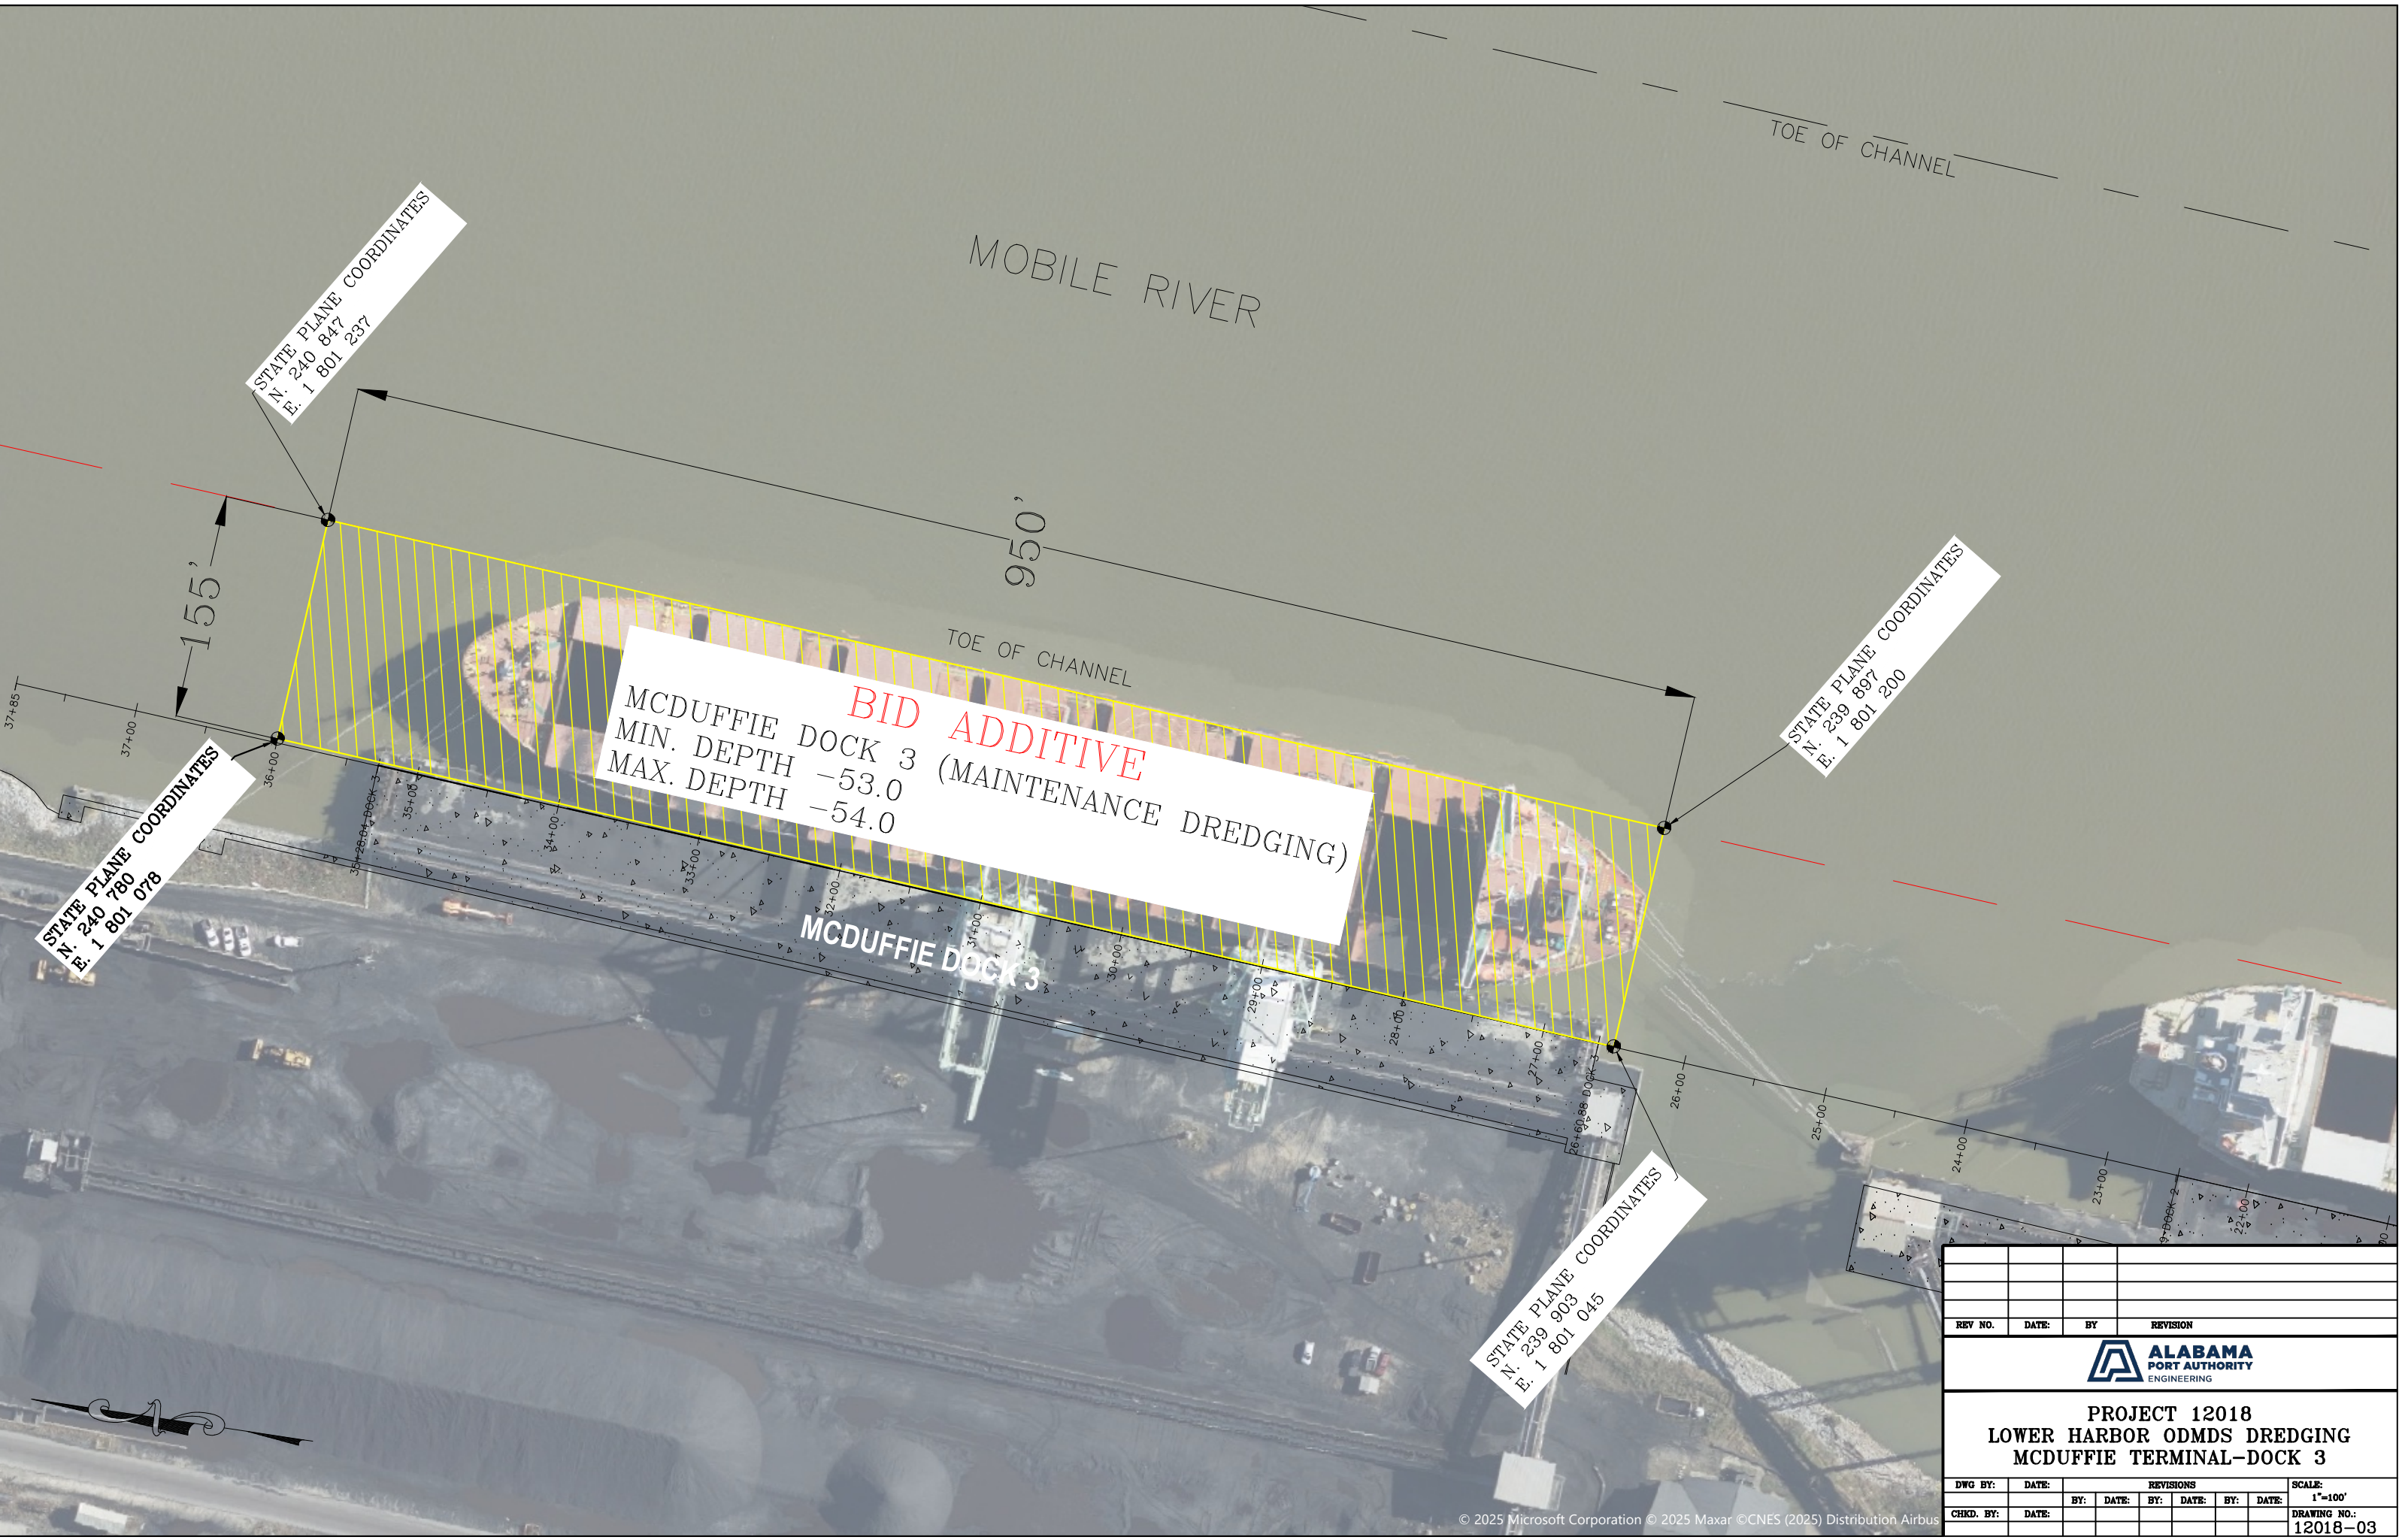

STATE PLANE COORDINATES
N. 240 847
E. 1 801 237

STATE PLANE COORDINATES
N. 240 780
E. 1 801 078

STATE PLANE COORDINATES
N. 239 897
E. 1 801 200

STATE PLANE COORDINATES
N. 239 903
E. 1 801 045


REV NO.	DATE:	BY	REVISION				
							
PROJECT 12018 LOWER HARBOR ODMDS DREDGING MCDUFFIE TERMINAL-DOCK 3							
DWG BY:	DATE:	REVISIONS				SCALE: 1"=100'	
		BY:	DATE:	BY:	DATE:	BY:	DATE:
CHKD. BY:	DATE:						
							DRAWING NO.: 12018-03



REV NO.	DATE:	BY	REVISION				
							
PROJECT 12018 LOWER HARBOR BERTH DEEPENING APM TERMINAL-SOUTH							
DWG BY:	DATE:	REVISIONS				SCALE: 1"=150'	
CHKD. BY:	DATE:	BY:	DATE:	BY:	DATE:	BY:	DATE:
						DRAWING NO.: 12018-04	



REV NO.	DATE:	BY	REVISION				
 ALABAMA PORT AUTHORITY ENGINEERING							
PROJECT 12018 LOWER HARBOR BERTH DEEPENING APM TERMINAL-NORTH							
DWG BY:	DATE:	REVISIONS				SCALE:	
CHKD. BY:	DATE:	BY:	DATE:	BY:	DATE:	1"=150'	
						DRAWING NO.:	
						12018-05	

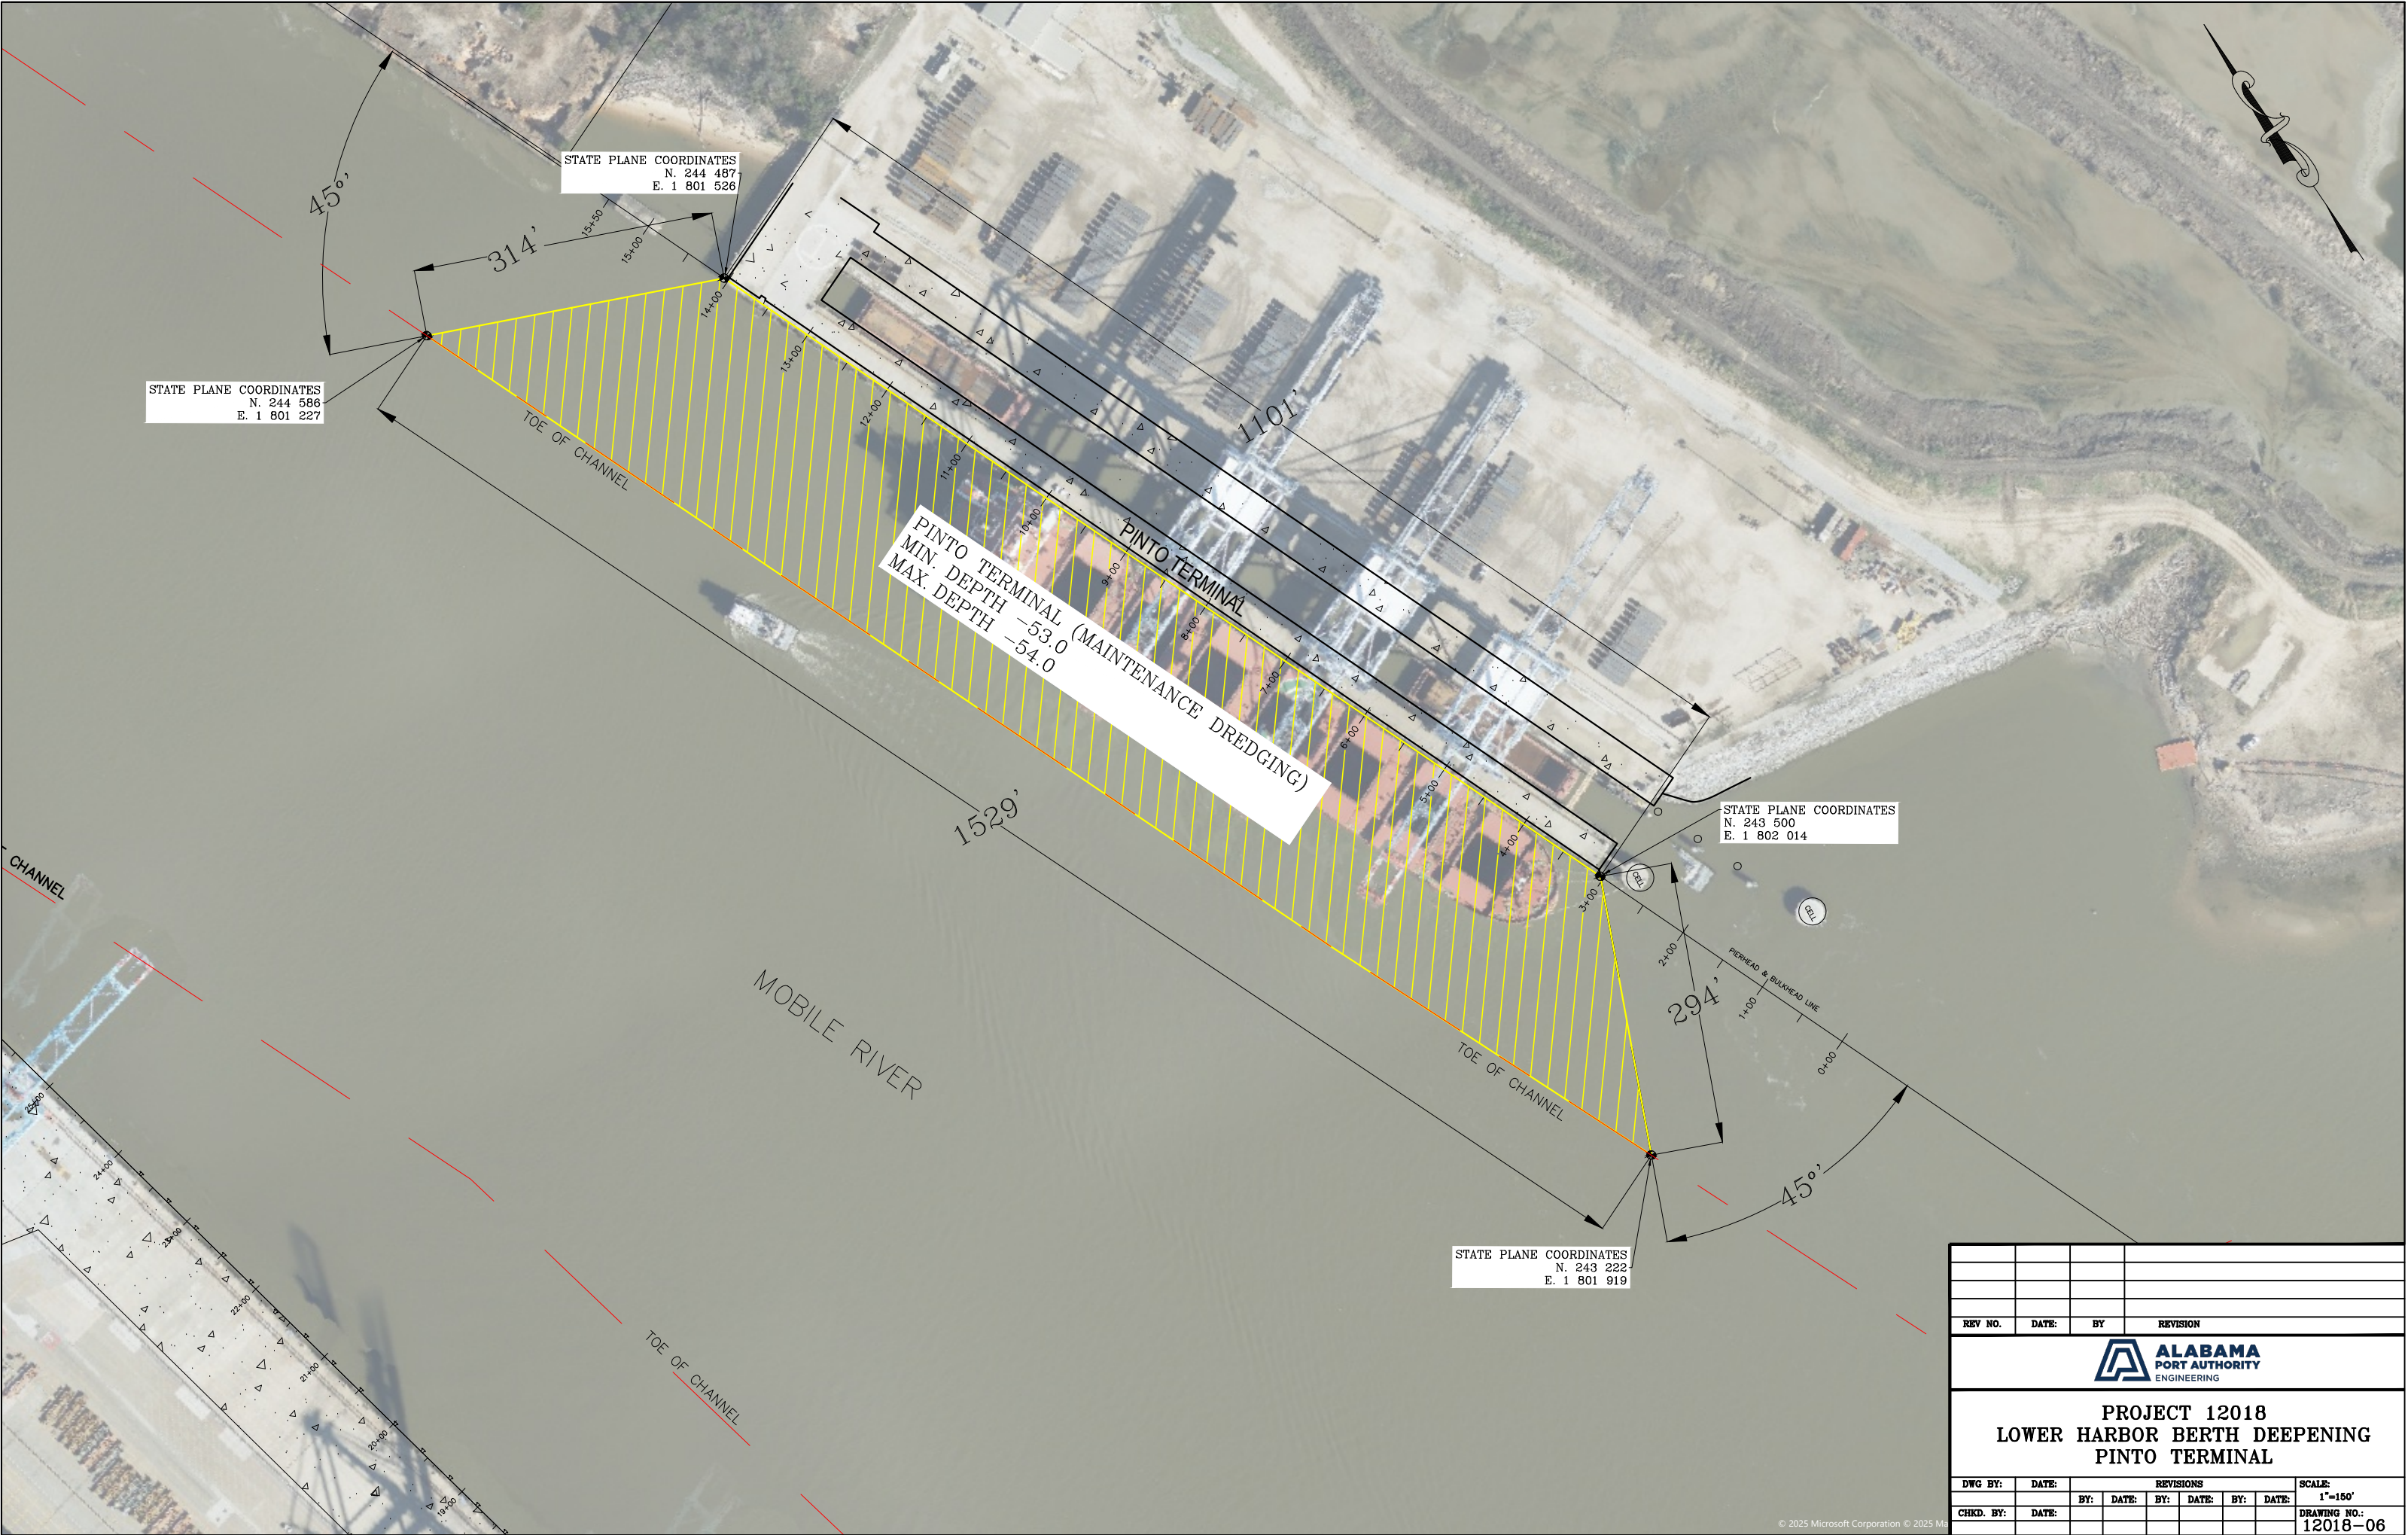

REV NO.	DATE:	BY	REVISION						
 ALABAMA PORT AUTHORITY ENGINEERING									
PROJECT 12018 LOWER HARBOR BERTH DEEPENING PINTO TERMINAL									
DWG BY:	DATE:	REVISIONS						SCALE: 1"=150'	
		BY:	DATE:	BY:	DATE:	BY:	DATE:	DRAWING NO.:	
CHKD. BY:	DATE:							12018-06	